
Proteus SR
TRAY PANEL RAINSCREEN

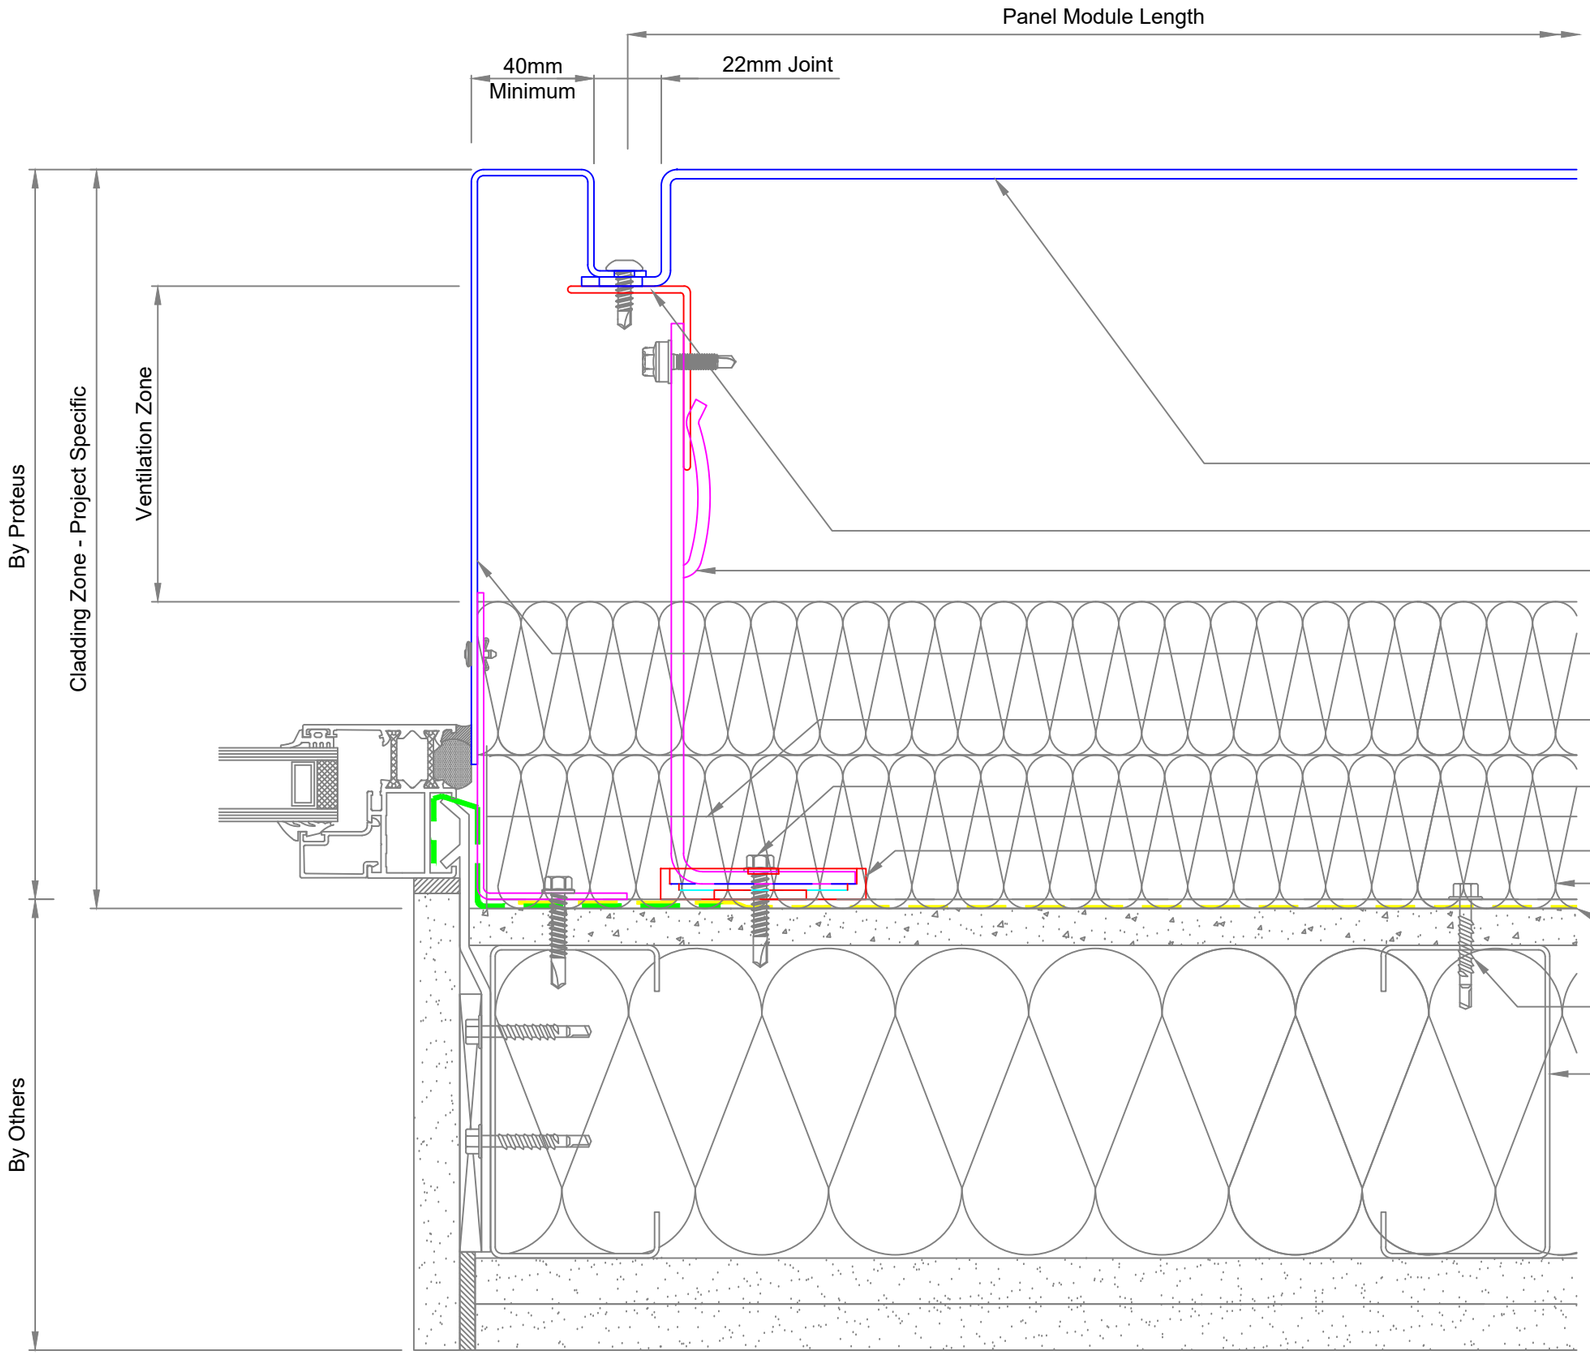

Single Skin Panel
Available in a range of materials and finishes

Proteus SR Aluminium L Rail

Proteus Helping Hand Support Bracket
Material, thickness, length and profile to suit project specific requirements

Proteus Flashing
Material, colour and profile to suit specification

Continuous C Channel
By others (if required)

Bracket Fasteners
By others

Isolator Pad

Insulation
By others

Vapour Control Layer
By others (if required)

C Channel Fasteners
By others

Steel Framing System
Shown with an external sheathing board, insulation infill and plasterboard internal

Revision	Date	Amendment	Drawn
C	29.10.26	Panel Depth	SRG

Proteus
1 Gerrard Place
Skelmersdale
Lancashire
WN8 9SU
United Kingdom

Tel No: +44 (0) 151 545 5075
E-mail: info@proteusfacades.com

All copyright and design right contained within this document is the property of Proteus and may not be reproduced without the written consent of Proteus.

DO NOT SCALE FROM THIS DRAWING

System	Proteus SR Tray			
Title	Panel to Window Jamb (Recessed)			
Section: Horizontal	Structure: SFS	Panel Type: Flat	Carrier: L Rail	Fixing Type: Direct
Drawn By: SRG	Drawn Date: 28.10.2026	Approved By: AF	Approved Date: 29.10.26	Scale: 1:2
Proteus reference no.: SR-Tray-007			Drawing Size: A3	Revision: C