
Proteus SR
TRAY PANEL RAINSCREEN

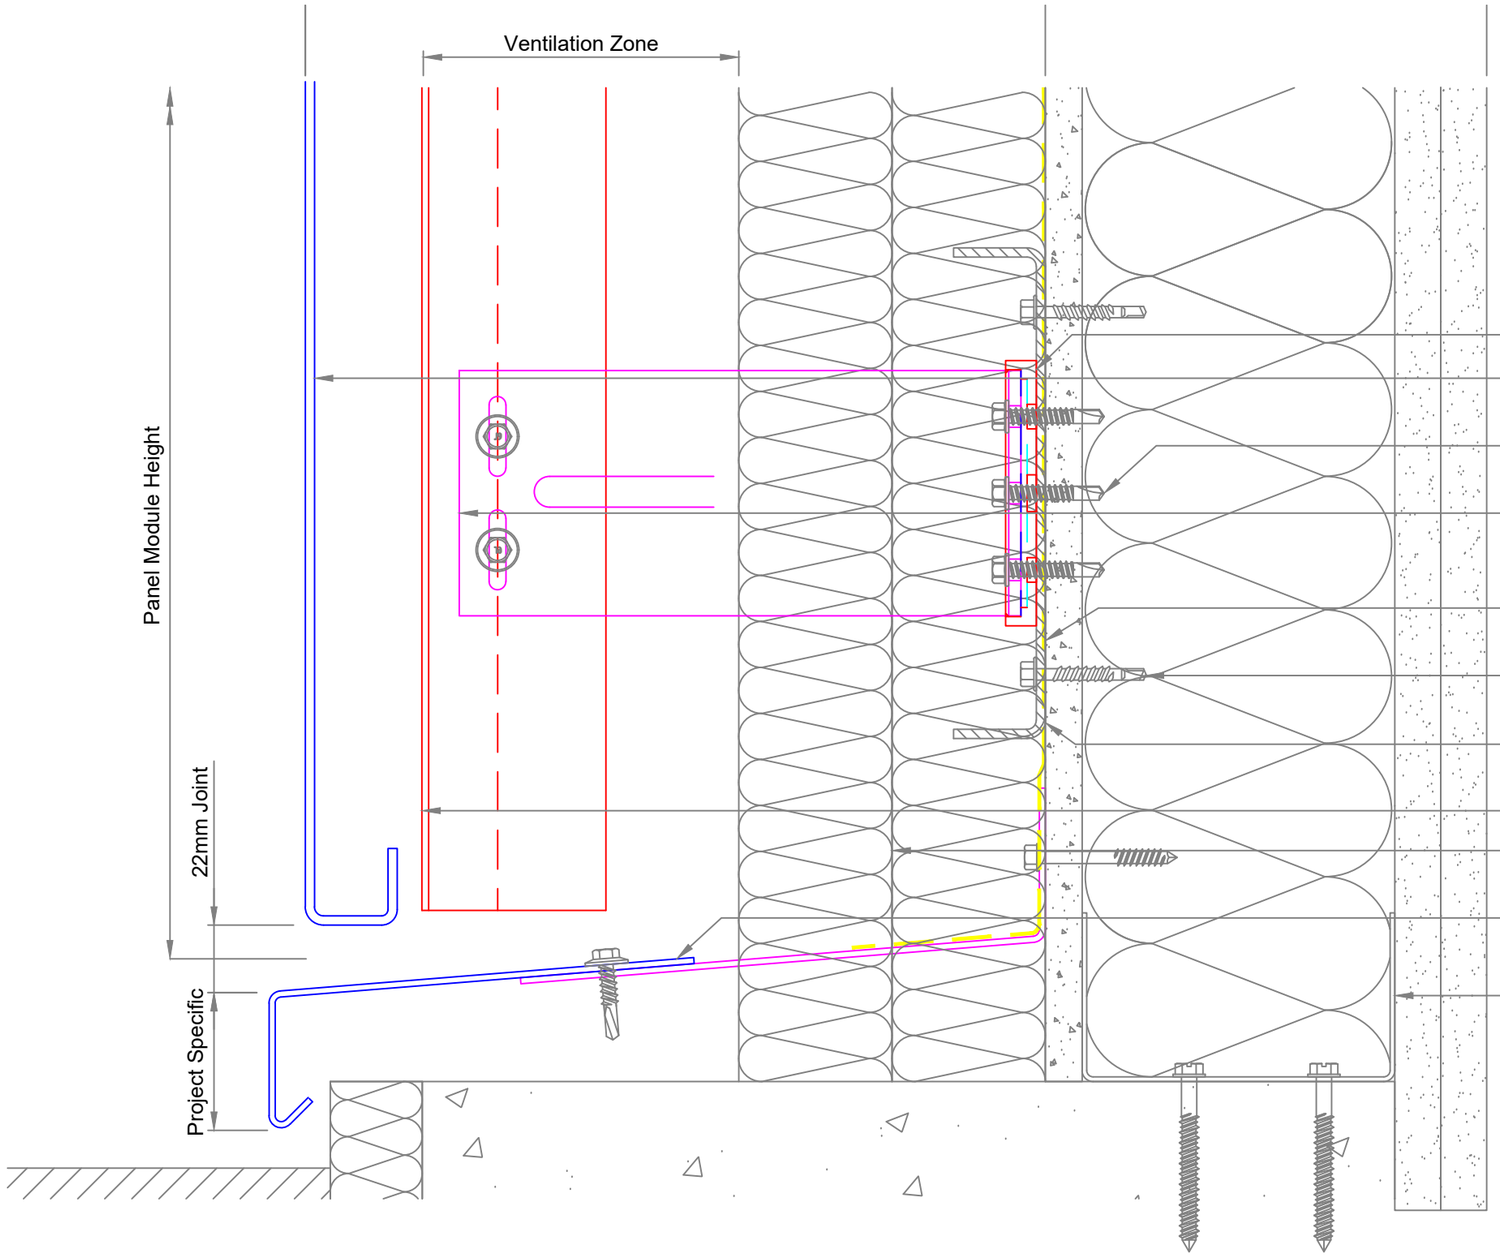


**Isolator Pad**

**Single Skin Panel**
Available in a range of materials and finishes

**Bracket Fasteners**
By others

**Proteus Helping Hand Support Bracket**
Material, thickness, length and profile to suit project specific requirements

**Vapour Control Layer**
By others (if required)

**C Channel Fasteners**
By others

**Continuous C channel**
By others (if required)

**Proteus SR Aluminium L Rail**

**Insulation**
By others

**Base Flashing**
Material, colour and profile to suit specification

**Steel Framing System**
Shown with an external sheathing board, insulation infill and plasterboard internal

| Revision | Date | Amendment | Drawn |
|---|---|---|---|
| C | 29.10.26 | Panel Depth | SRG |


Proteus
1 Gerrard Place
Skelmersdale
Lancashire
WN8 9SU
United Kingdom

Tel No: +44 (0) 151 545 5075
E-mail: info@proteusfacades.com



All copyright and design right contained within this document is the property of Proteus and may not be reproduced without the written consent of Proteus.

DO NOT SCALE FROM THIS DRAWING


| | | | | |
|---|---|---|---|---|
| System | Proteus SR Tray | | | |
| Title | Panel to Base Detail | | | |
| Section: Vertical | Structure: SFS | Panel Type: Flat | Carrier: L Rail | Fixing Type: Direct |
| Drawn By: SRG | Drawn Date: 28.10.2026 | Approved By: AF | Approved Date: 29.10.26 | Scale: 1:2 |
| Proteus reference no.: SR-Tray-013 | | | Drawing Size: A3 | Revision: C |