
Proteus SR
TRAY PANEL RAINSCREEN

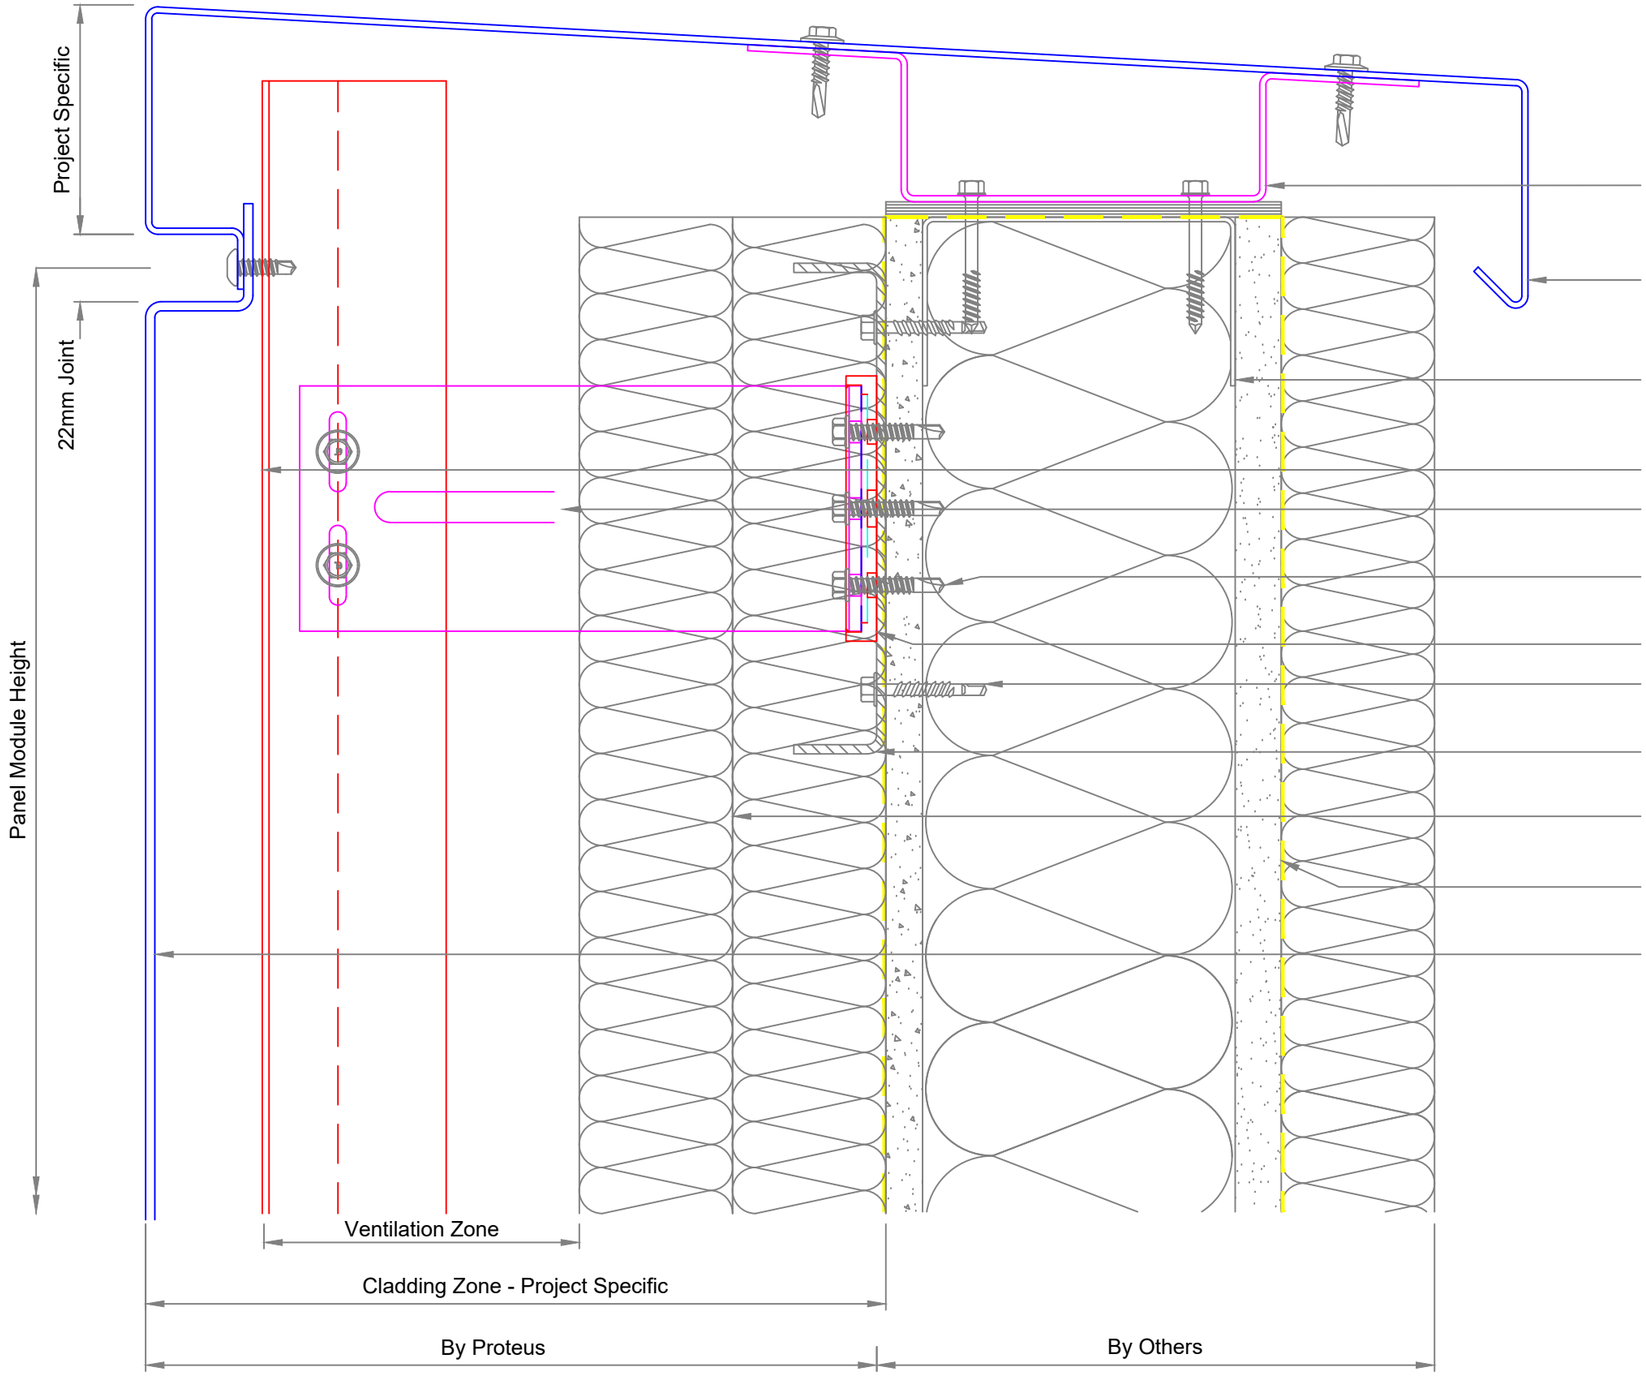

Capping Support
Material, finish and profile to suit project specific requirements.
Can be supplied by Proteus

Capping Flashing
Material, finish and profile to suit project specific requirements.
Can be supplied by Proteus

Steel Framing System
Shown with an external sheathing board, insulation infill and plasterboard internal

Proteus SR Aluminium L Rail

Proteus Helping Hand Support Bracket
Material, gauge, length and profile to suit project specific requirements

Bracket Fasteners
By others

Isolator Pad

C Channel Fasteners
By others

Continuous C channel
By others (if required)

Insulation
By others

Vapour Control Layer
By others (if required)

Single Skin Panel
Available in a range of materials and finishes

Revision	Date	Amendment	Drawn
C	29.10.26	Panel Depth	SRG

Proteus
1 Gerrard Place
Skelmersdale
Lancashire
WN8 9SU
United Kingdom

Tel No: +44 (0) 151 545 5075
E-mail: info@proteusfacades.com

All copyright and design right contained within this document is the property of Proteus and may not be reproduced without the written consent of Proteus.

DO NOT SCALE FROM THIS DRAWING

System				Proteus SR Tray
Title				Panel to Capping
Section: Vertical	Structure: SFS	Panel Type: Flat	Carrier: L Rail	Fixing Type: Direct
Drawn By: SRG	Drawn Date: 28.10.2026	Approved By: AF	Approved Date: 29.10.26	Scale: 1:2
Proteus reference no.: SR-Tray-014			Drawing Size: A3	Revision: C