
Proteus SR
TRAY PANEL RAINSCREEN

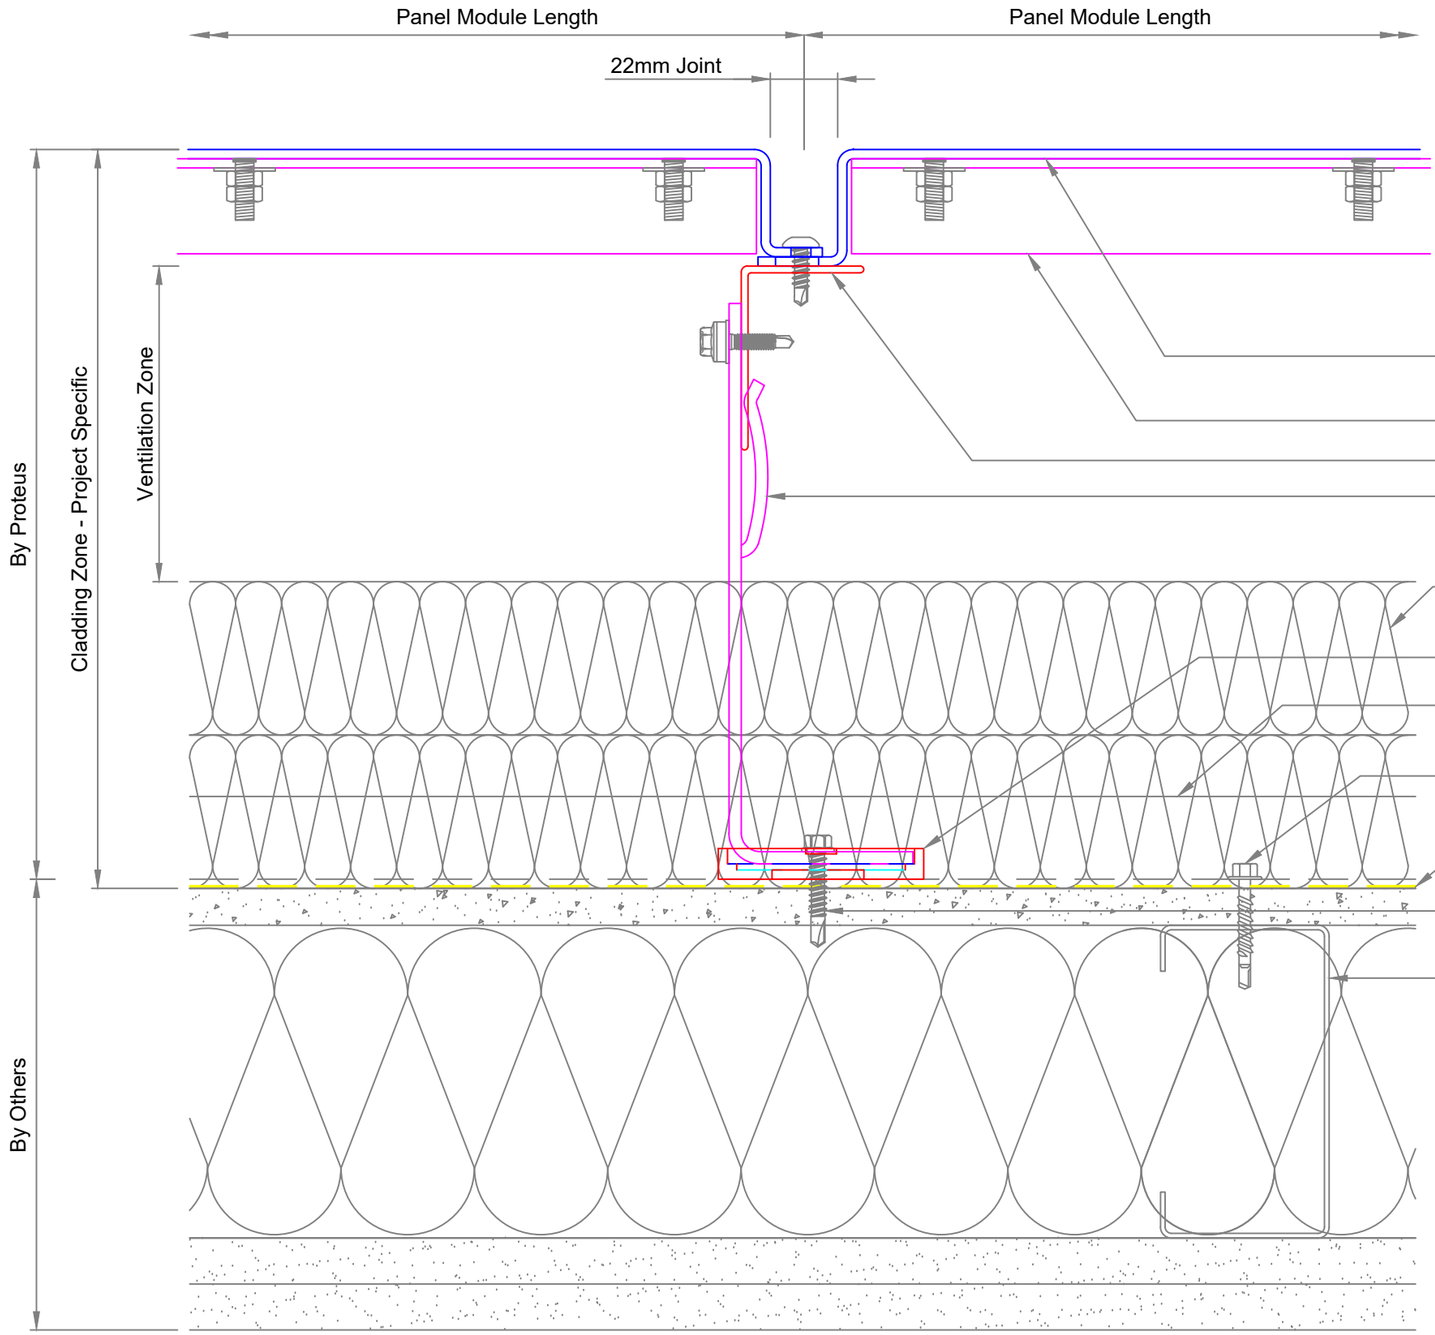

Single Skin Panel
Available in a range of materials and finishes

Panel Stiffener

Proteus SR Aluminium L Rail

Proteus Helping Hand Support Bracket
Material, thickness, length and profile to suit project specific requirements

Insulation
By others

Isolator Pad

Continuous C Channel
By others (if required)

C Channel Fasteners
By others

Vapour Control Layer
By others (if required)

Bracket Fasteners
By others

Steel Framing System
Shown with an external sheathing board, insulation infill and plasterboard internal

Revision	Date	Amendment	Drawn
C	29.10.26	Panel Depth	SRG

Proteus
1 Gerrard Place
Skelmersdale
Lancashire
WN8 9SU
United Kingdom

Tel No: +44 (0) 151 545 5075
E-mail: info@proteusfacades.com

All copyright and design right contained within this document is the property of Proteus and may not be reproduced without the written consent of Proteus.

DO NOT SCALE FROM THIS DRAWING

System: Proteus SR Tray

Title: Horizontal Section Through Midspan Fixing

Section	Structure	Panel Type	Carrier	Fixing Type
Horizontal	SFS	Flat	L Rail	Direct

Drawn By	Drawn Date	Approved By	Approved Date	Scale
SRG	28.10.2026	AF	29.10.26	1:2

Proteus reference no.	Drawing Size	Revision
SR-Tray-015	A3	C