
Proteus SR
TRAY PANEL RAINSCREEN

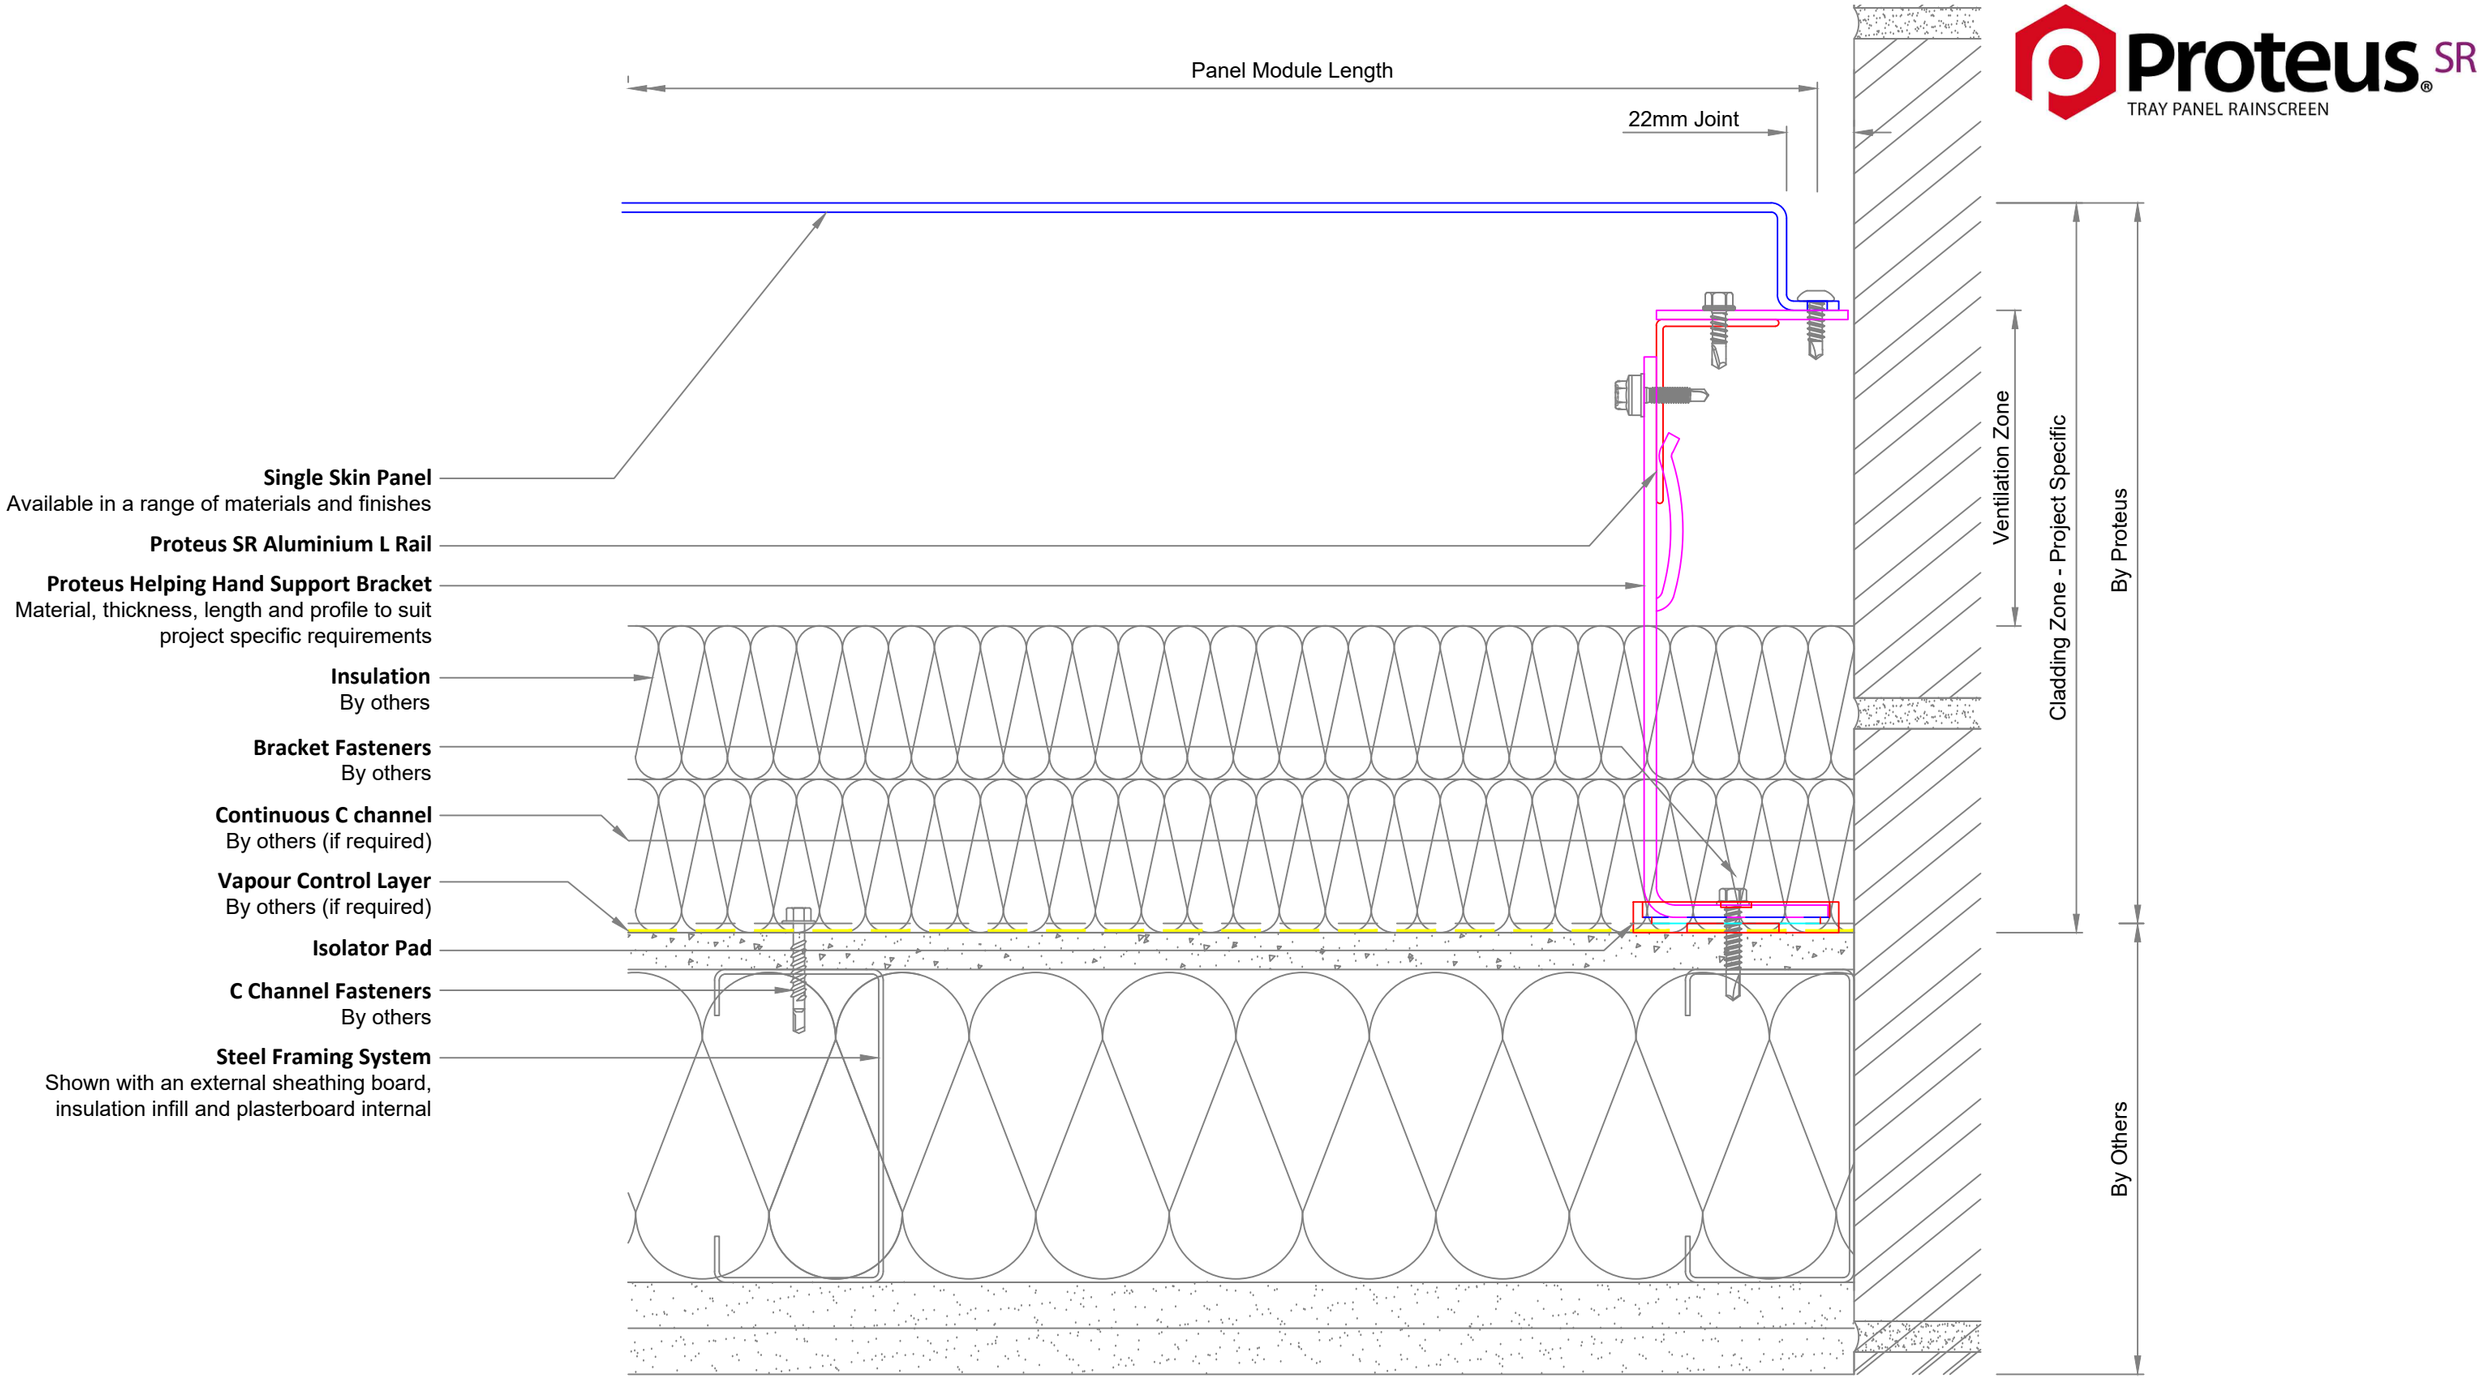

Revision	Date	Amendment	Drawn
C	29.10.26	Panel Depth	SRG

Proteus
1 Gerrard Place
Skelmersdale
Lancashire
WN8 9SU
United Kingdom

Tel No: +44 (0) 151 545 5075
E-mail: info@proteusfacades.com

All copyright and design right contained within this document is the property of Proteus and may not be reproduced without the written consent of Proteus.

DO NOT SCALE FROM THIS DRAWING

System	Proteus SR Tray			
Title	Panel Termination			
Section: Horizontal	Structure: SFS	Panel Type: Flat	Carrier: L Rail	Fixing Type: Direct
Drawn By: SRG	Drawn Date: 28.10.2026	Approved By: AF	Approved Date: 29.10.26	Scale: 1:2
Proteus reference no.: SR-Tray-017			Drawing Size: A3	Revision: C